3 WORKING DAYS
BEFORE YOU DIG
CALL MISS DIG
800-482-7171

UTILITY WARNING
PROTECTION OF UNDERGROUND FACILITIES
PUBLIC ACT 53 OF 1974

Progress Drawing For Review Only Not for Construction

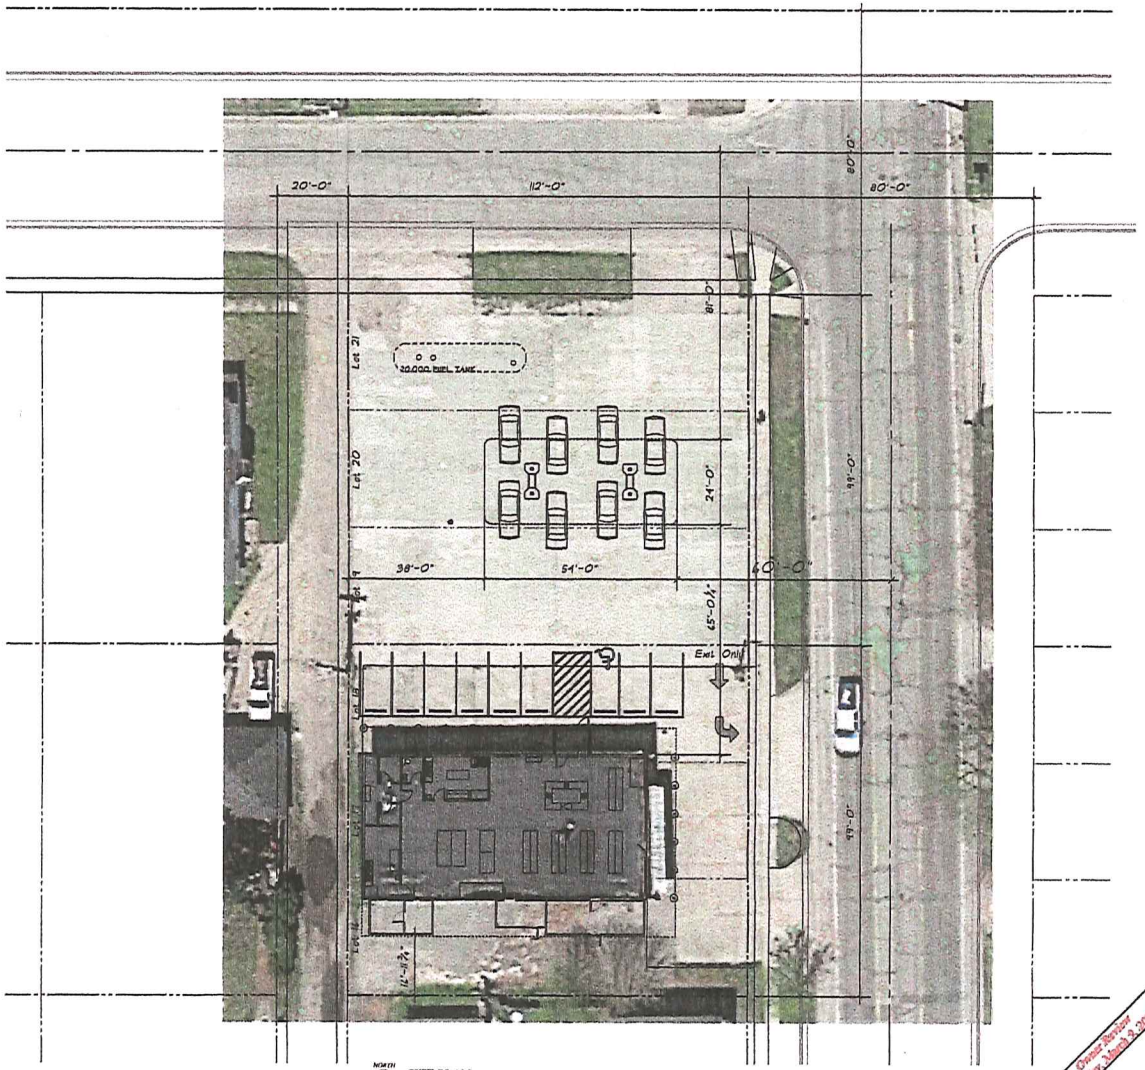

NORTH SITE PLAN
SCALE: 1/16" = 1'-0"
0 20 40 80

Owner Review
Monday, March 9, 2020

ROGER L. DONALDSON, AIA P.L.C.
ARCHITECT

Northend Meat & Produce
Retail Renovations
315 Chestnut Street
Reed City, Osceola County
City, Michigan 49677
PROJECT 2010-11

Plot Date: 03/09/2020

SITE PLAN
SHEET TITLE

C 1.1
SHEET NUMBER
FILE NO.
20-11 C100